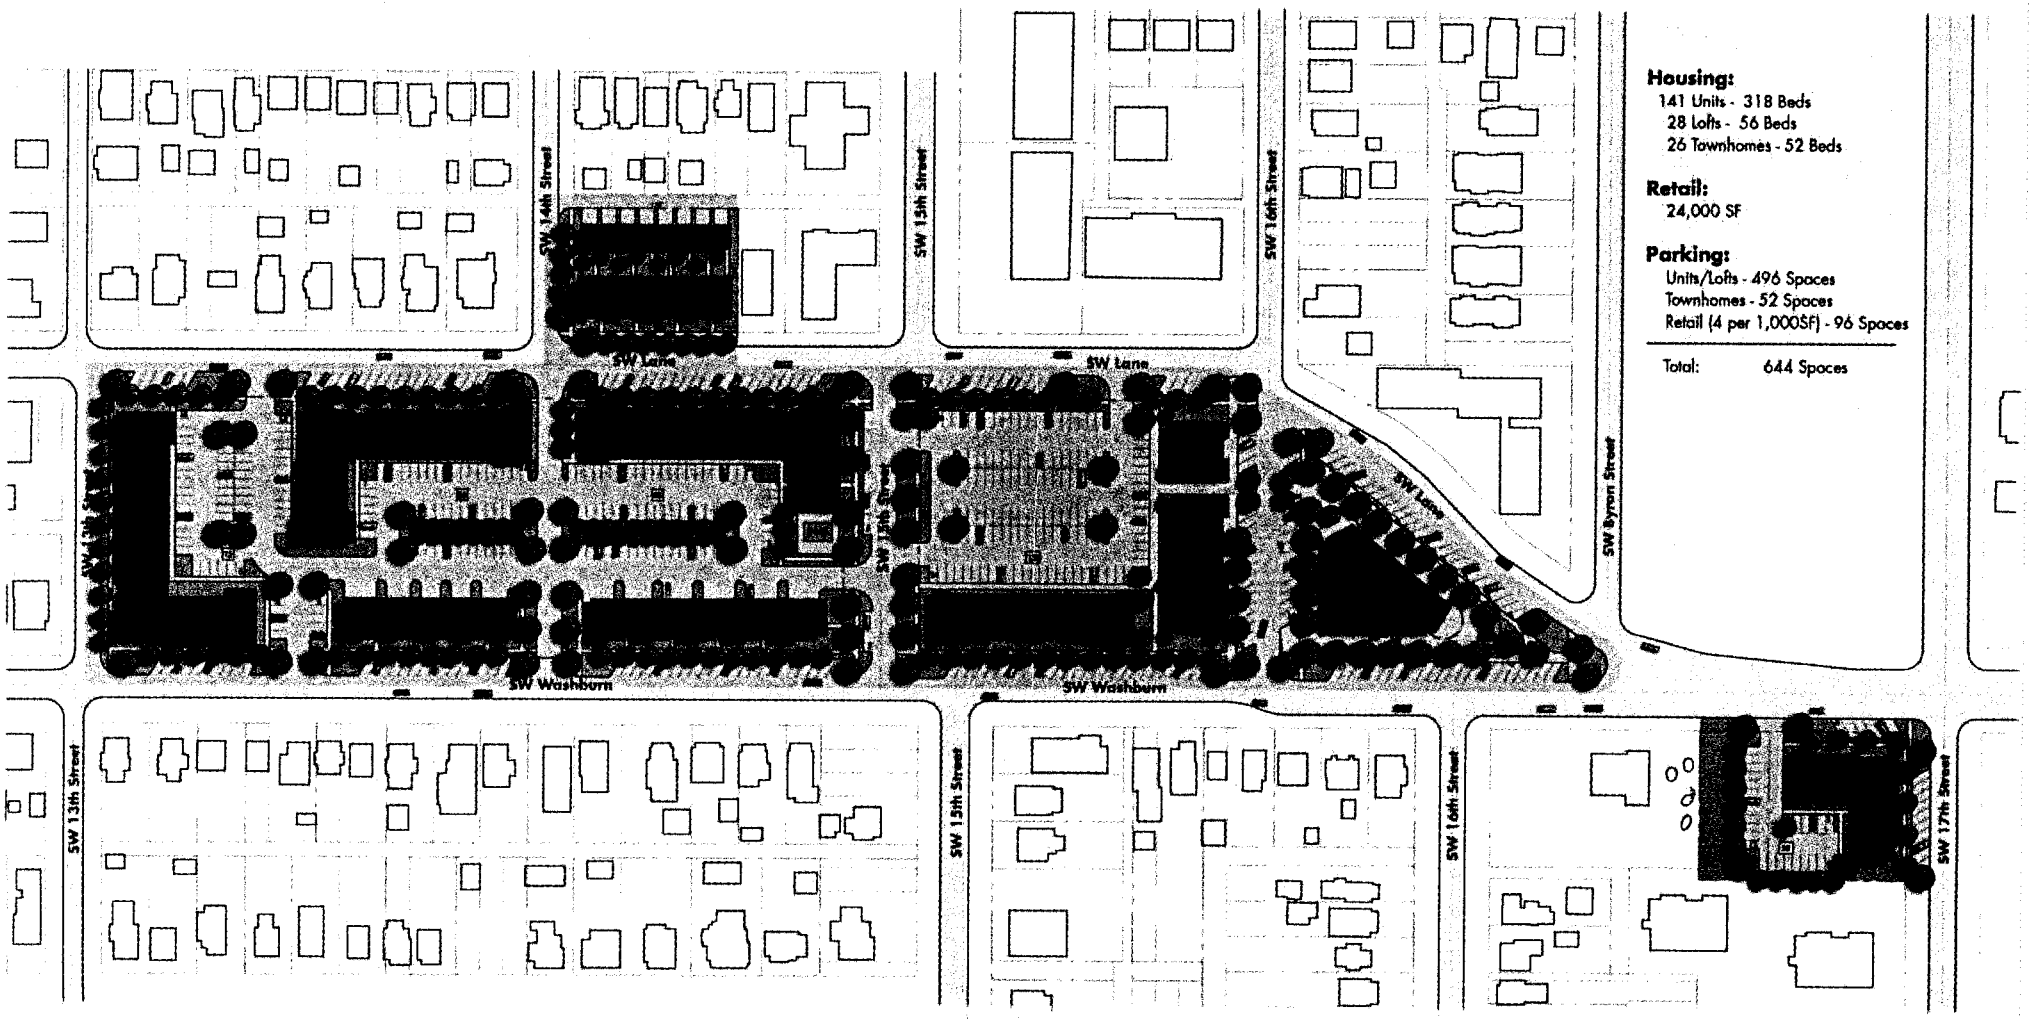

Housing:
141 Units - 318 Beds
28 Lofts - 56 Beds
26 Townhomes - 52 Beds

Retail:
24,000 SF

Parking:
Units/Lofts - 496 Spaces
Townhomes - 52 Spaces
Retail (4 per 1,000SF) - 96 Spaces

Total: 644 Spaces

College Hill

COLLEGE HILL

CONCEPTUAL SITE PLAN

N.

1"=60'-0"

TREANOR ARCHITECTS PA.

EXHIBIT

tabbies

C